
West Lake Park
Wetland Mitigation




BROWARD COUNTY
FLORIDA
Parks and Recreation

Linda Briggs Thompson
Broward County Parks



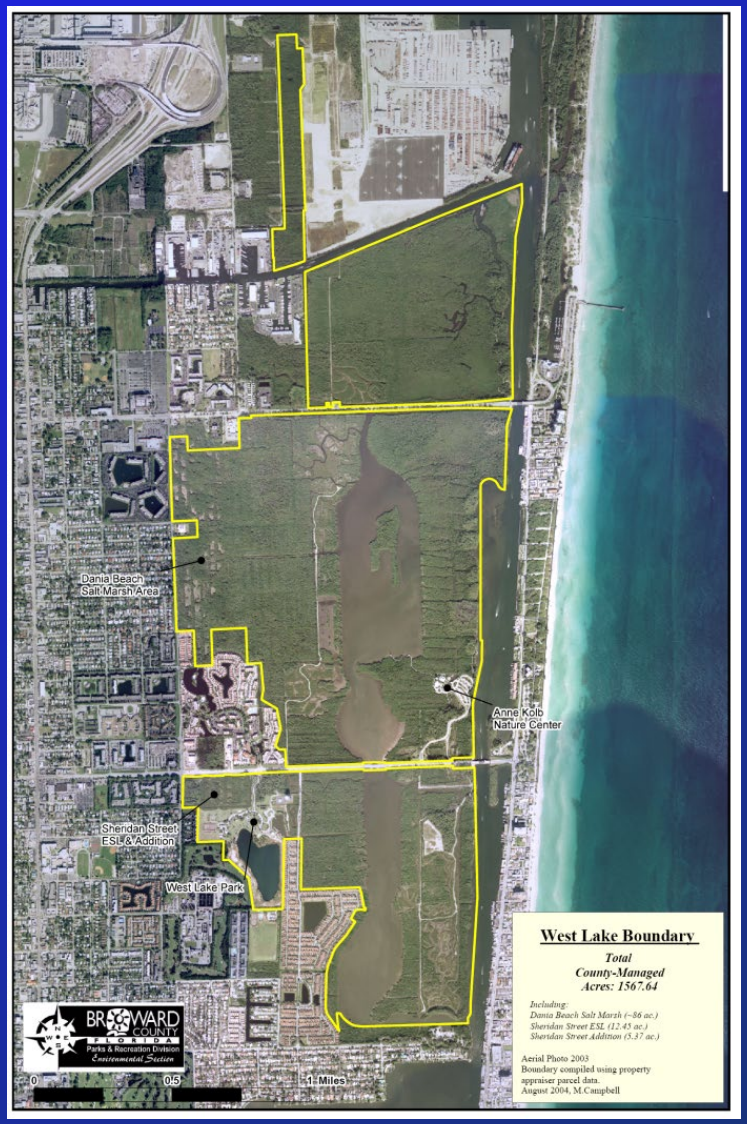

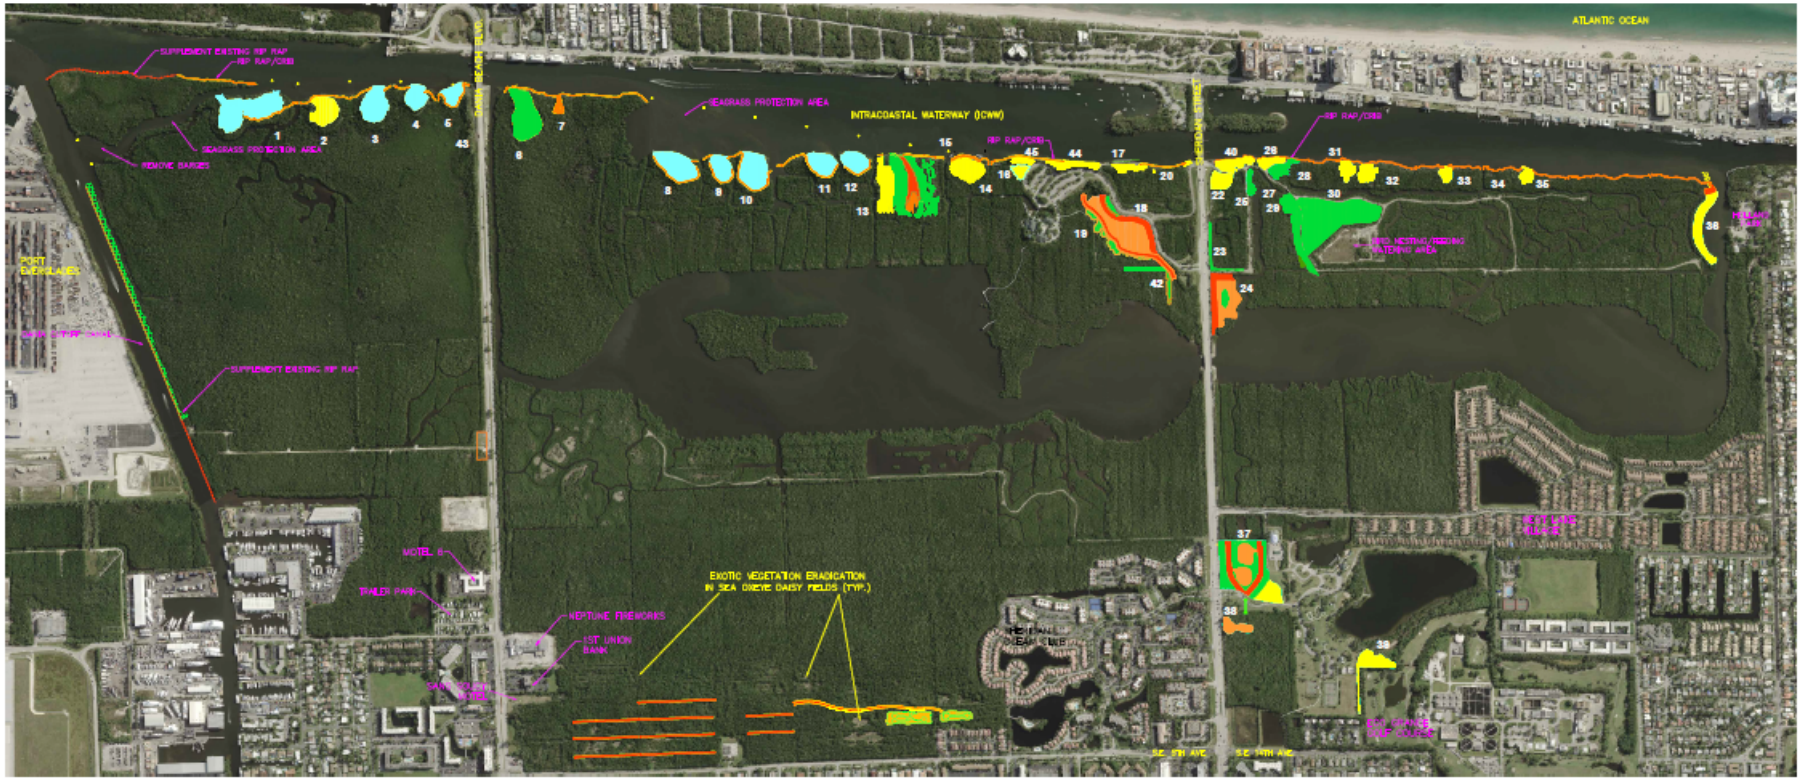

LEGEND

- SUPPLEMENT EXISTING RIP RAP
- RIP RAP/CRIB
- MANGROVE CREATION
- CHANNELS
- UPLAND HAMMOCK
- MUD FLAT / TIDAL POOLS
- SEAGRASS

AERIAL PHOTOGRAPH DATE: 2013

GRAPHIC SCALE

0 550 1100 2200

(IN FEET)
1 INCH = 1100 FEET

DRAFT: CONCEPTUAL PLAN SET
NOT FOR CONSTRUCTION

BROWARD COUNTY FLORIDA

WEST LAKE PARK

BROWARD COUNTY, FLORIDA


FOR: BROWARD COUNTY PARKS AND RECREATION DIVISION

MILLER LEGG
South Florida Office: 5747 N. Andrews Way
Ft. Lauderdale, Florida · 33309-2364
954-436-7000 · Fax: 954-436-8664
www.millerlegg.com

99-37503

EXHIBIT (1)

11/13/14

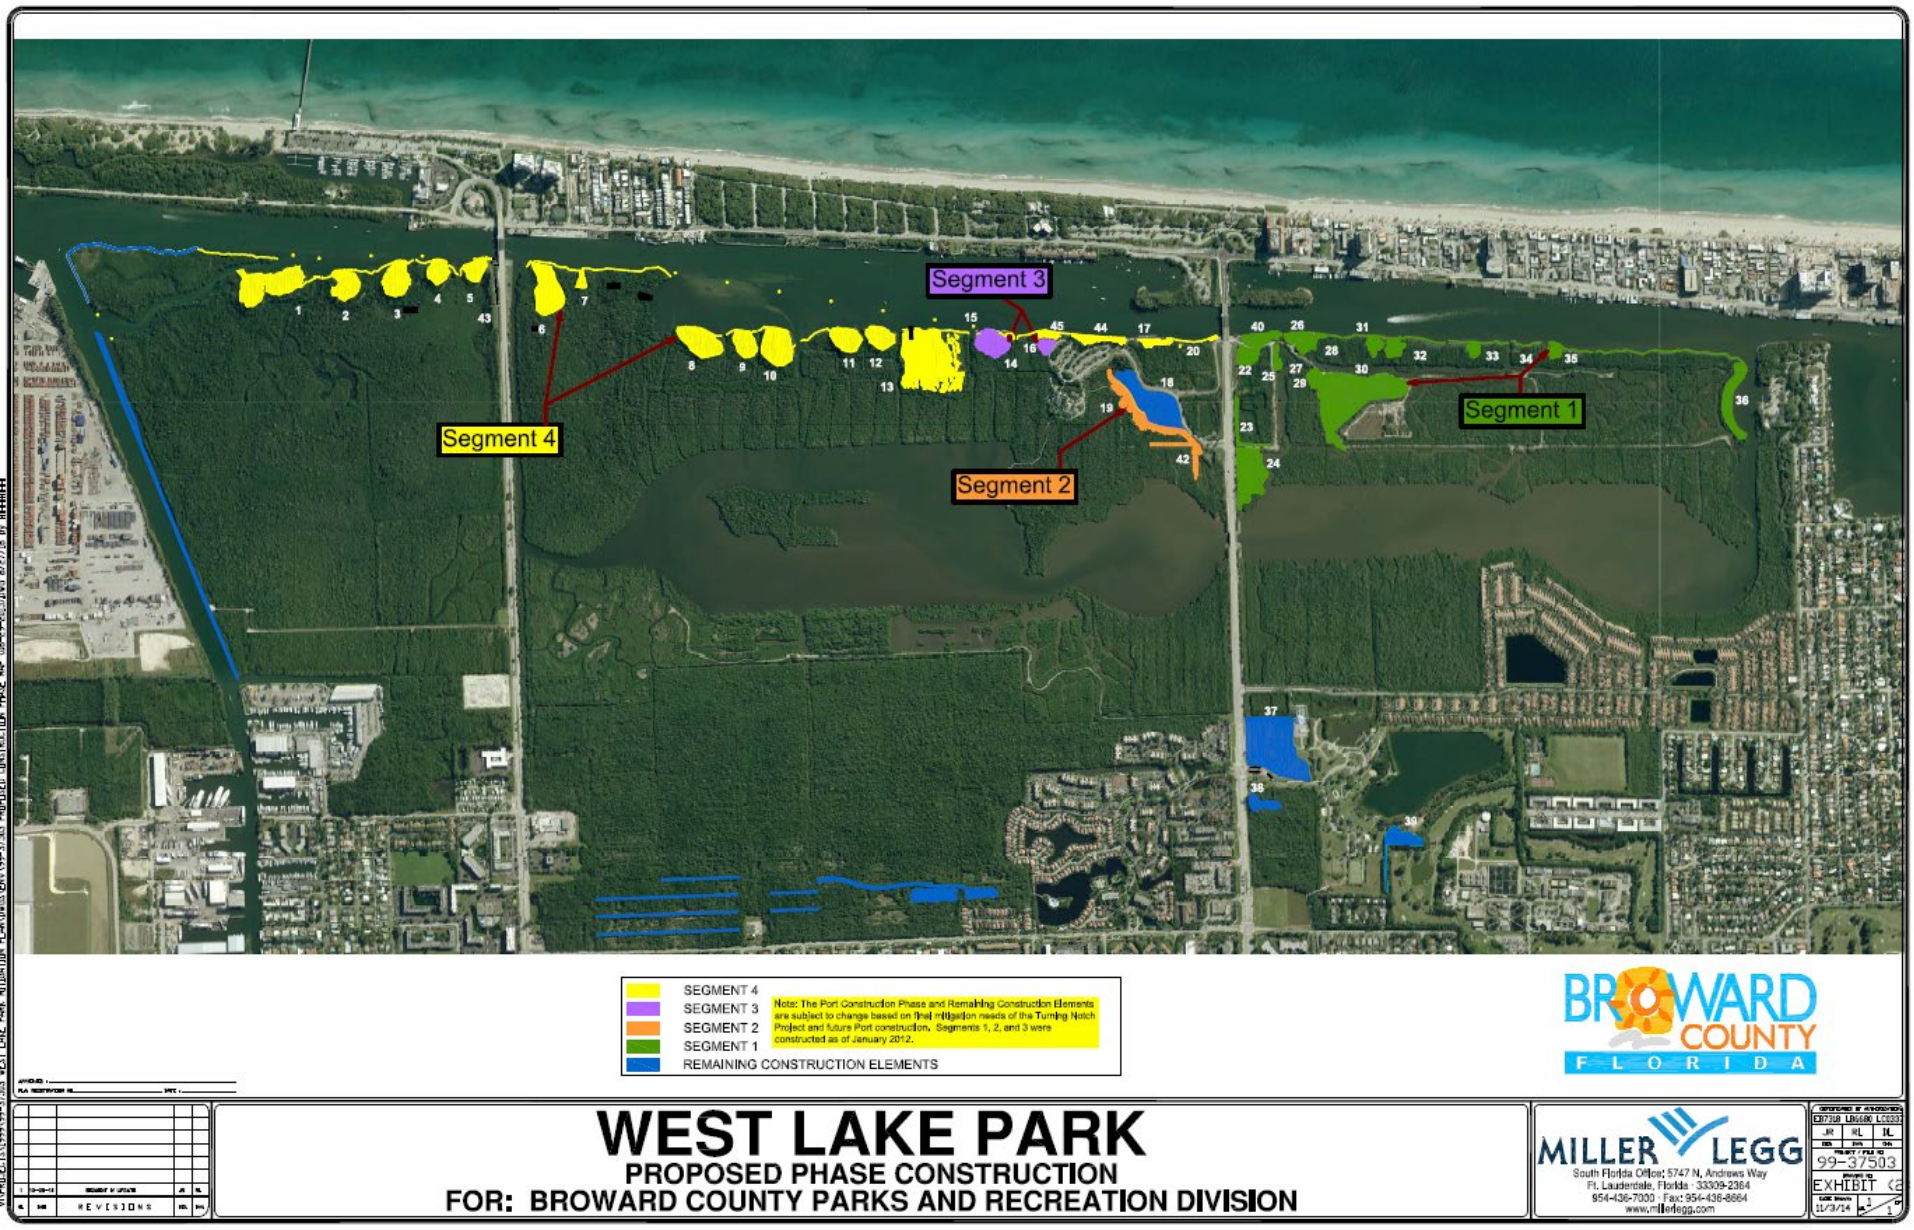

WEST LAKE PARK

PROPOSED PHASE CONSTRUCTION

FOR: BROWARD COUNTY PARKS AND RECREATION DIVISION

MILLER LEGG
South Florida Office: 5747 N. Andrews Way
Ft. Lauderdale, Florida - 33309-2364
954-436-7000 - Fax 954-436-8664
www.millerlegg.com

99-37503

EXHIBIT C

11/3/14





Segment 4 – Port Everglades mitigation




LEGEND

- SUPPLEMENT EXISTING RIP RAP
- RIP RAP/CRIB
- MANGROVE CREATION
- CHANNELS
- UPLAND HAMMOCK
- MUD FLAT / TIDAL POOLS
- SEAGRASS







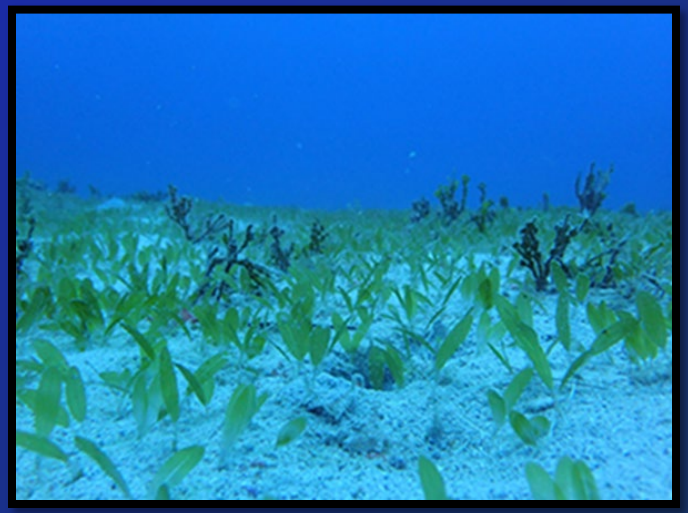

Port Mitigation

- **Creation of:**
  - **Mangrove = 3.62 ac.**
  - **Mudflat and channel = 2.17 ac.**
  - **Upland Hammock = 3.62 ac.**
  - **Seagrass = 12.65 ac.**
- **2 miles of Crib rip rap**

Contract cost $44.7 million




Date: 09/15/2023
Project: West Lake Park (Segment 4)
Broward County Bid No. PNC2124728C1
Continental Heavy Civil Corp
Image Date: 08/30/2023
Parcel #3-4-5, 1200 Sheridan St., Hollywood, FL 33019
Compass Point Direction: West





Continental Heavy Civil Corp

Quiet Waters Park
Broward County Bid. PNC2124728C1
Project No. 99-37503

Print #230922400
Date: 09/22/23
Lat/Lon: 26.312372 -80.153441
Order No. 79245
Aerial Photography, Inc. 954-568-0484



Continental Heavy Civil Corp

Quiet Waters Park
Broward County Bid. PNC2124728C1
Project No. 99-37503

Print #230922396
Date: 09/22/23
Lat/Lon: 26.312372 -80.153441
Order No. 79245
Aerial Photography, Inc. 954-568-0484

